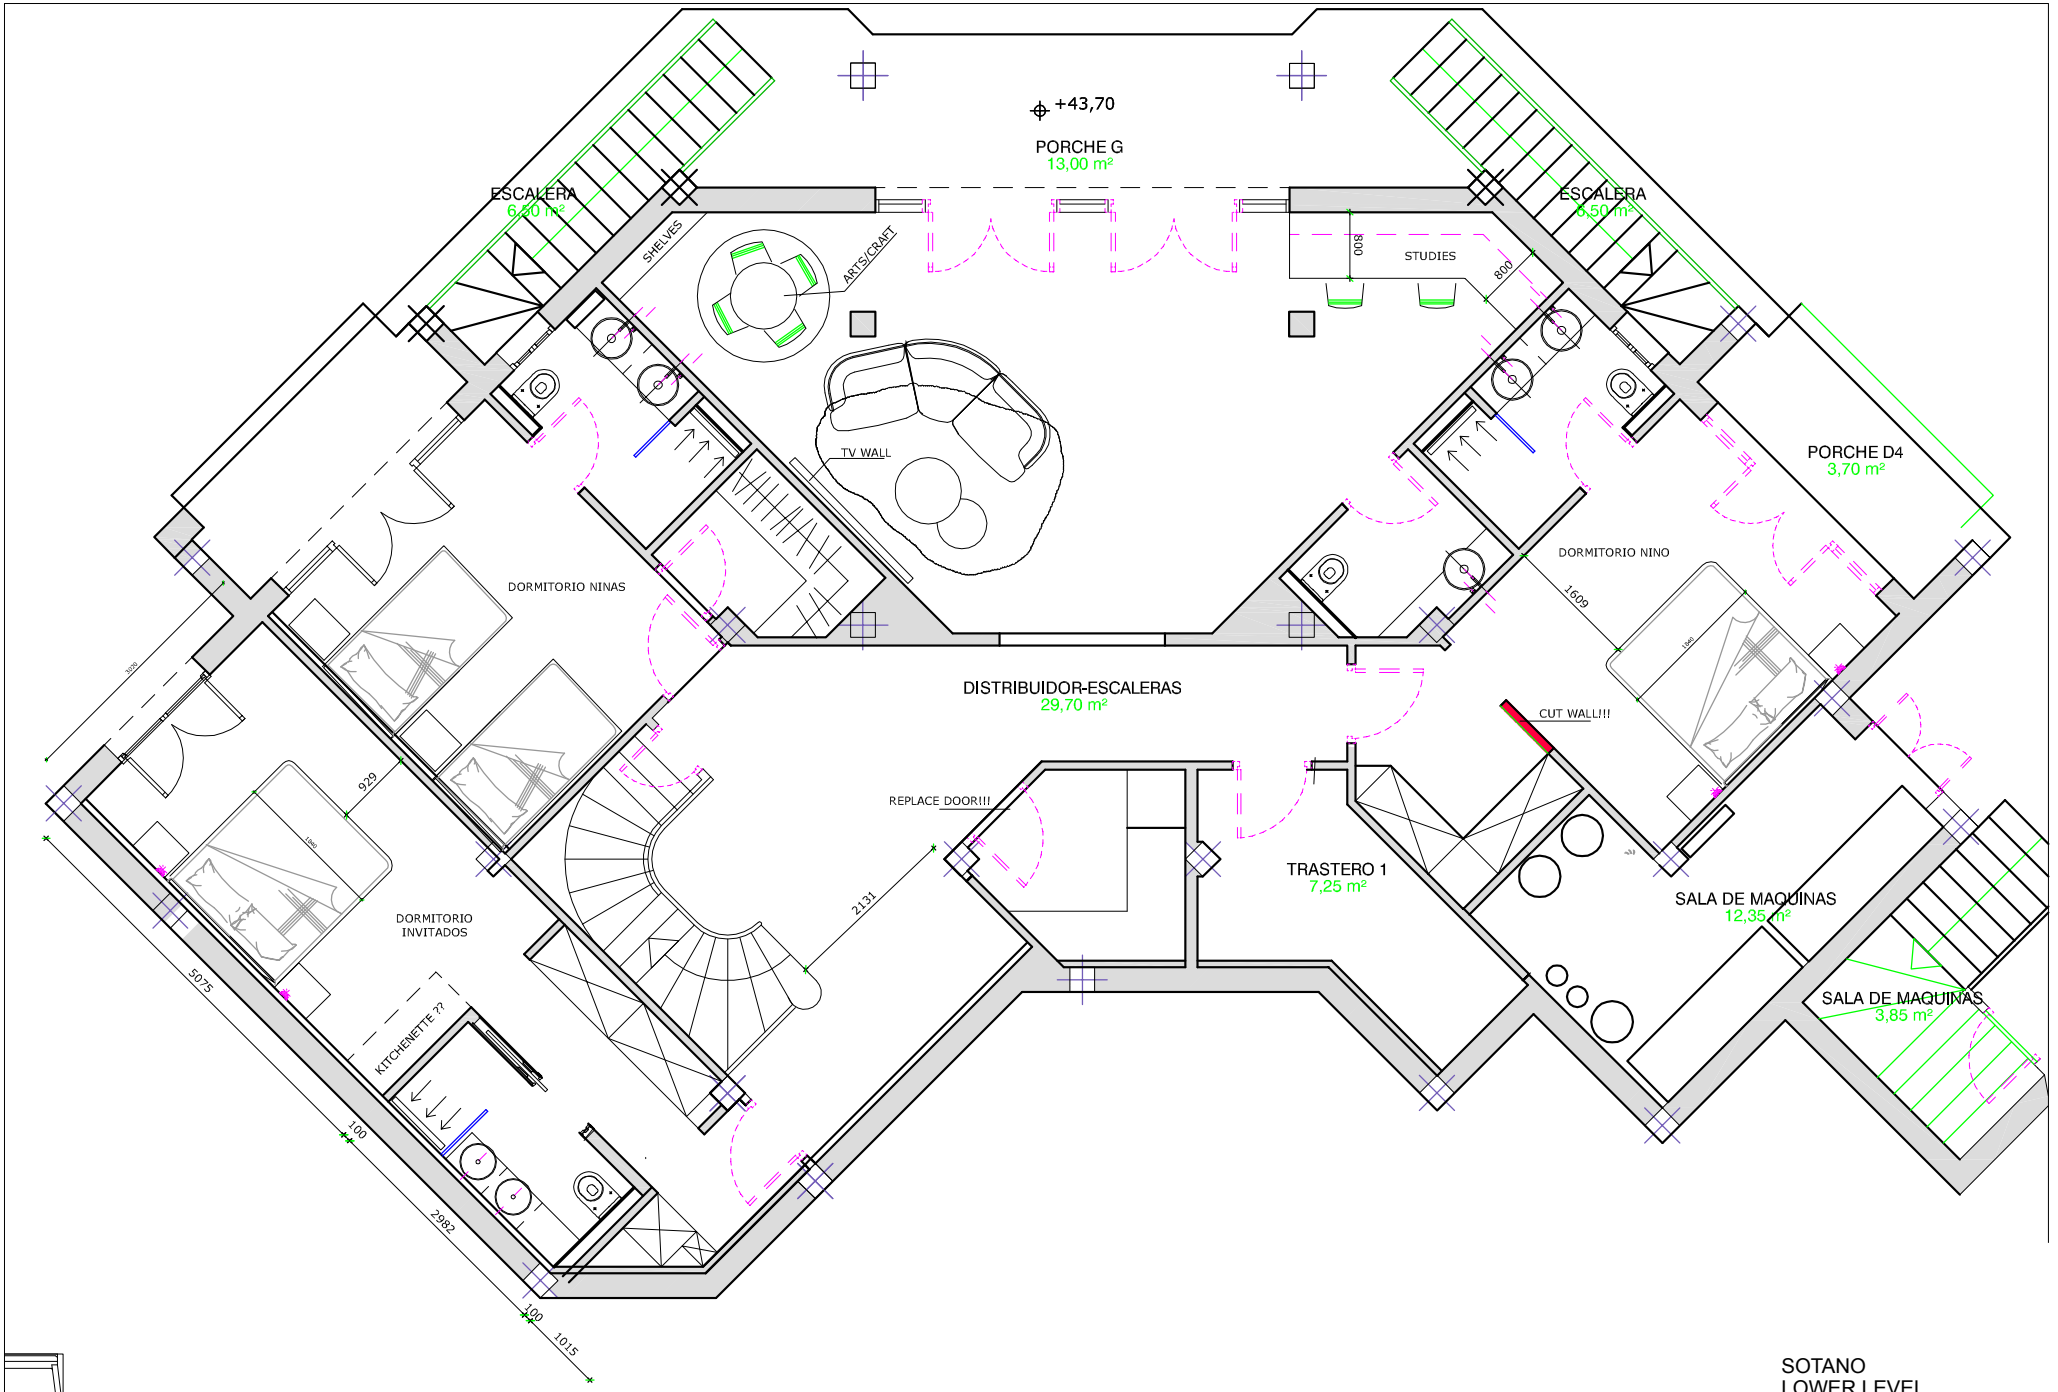

SOTANO
LOWER LEVEL

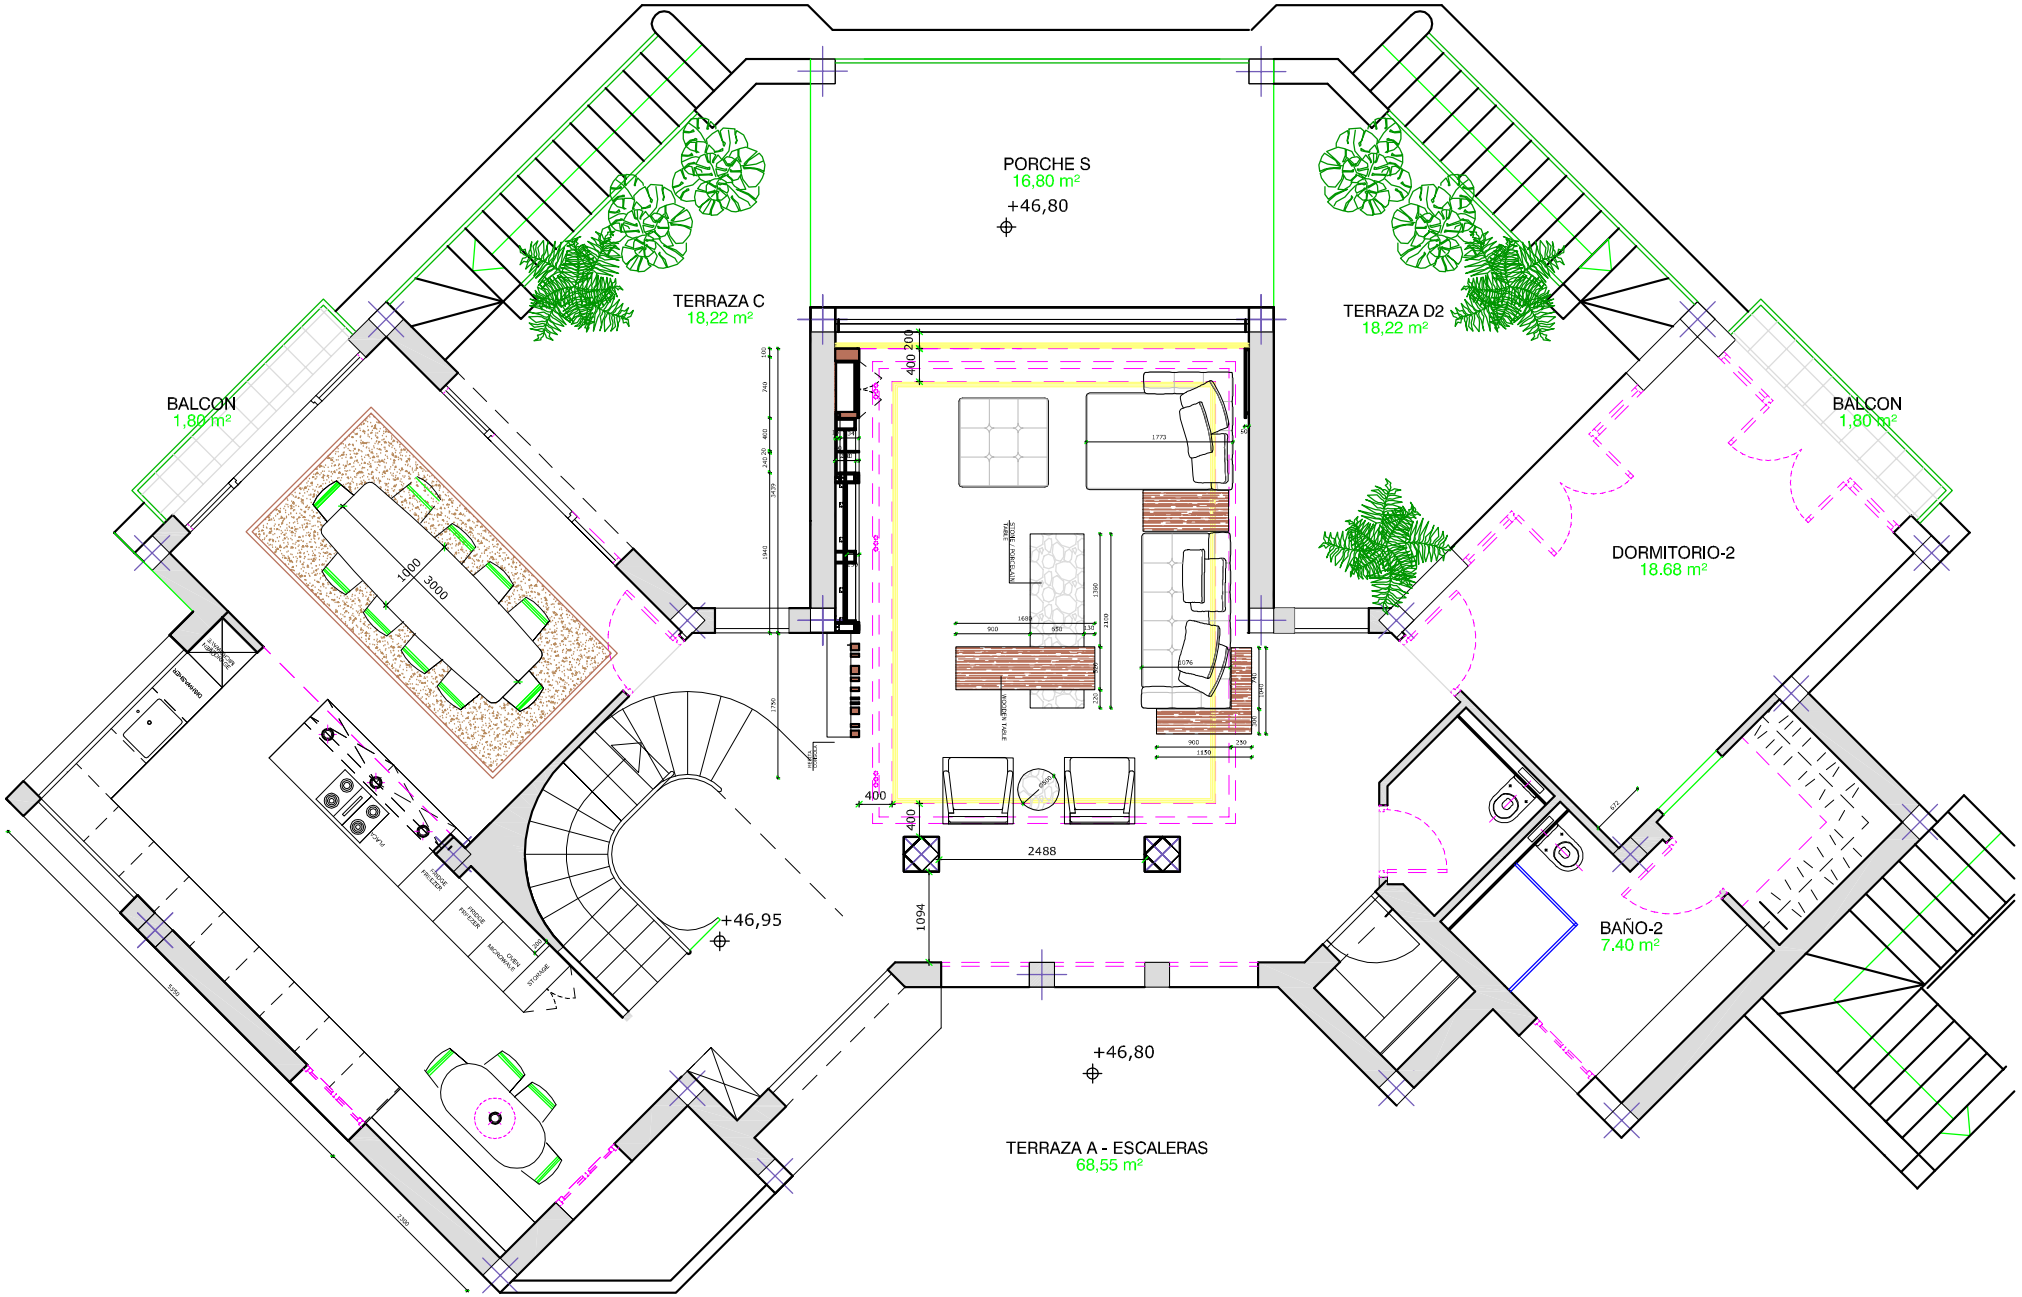

PLANTA BAJA
GROUND FLOOR

MASTER BEDROOM

VARIATION 3.

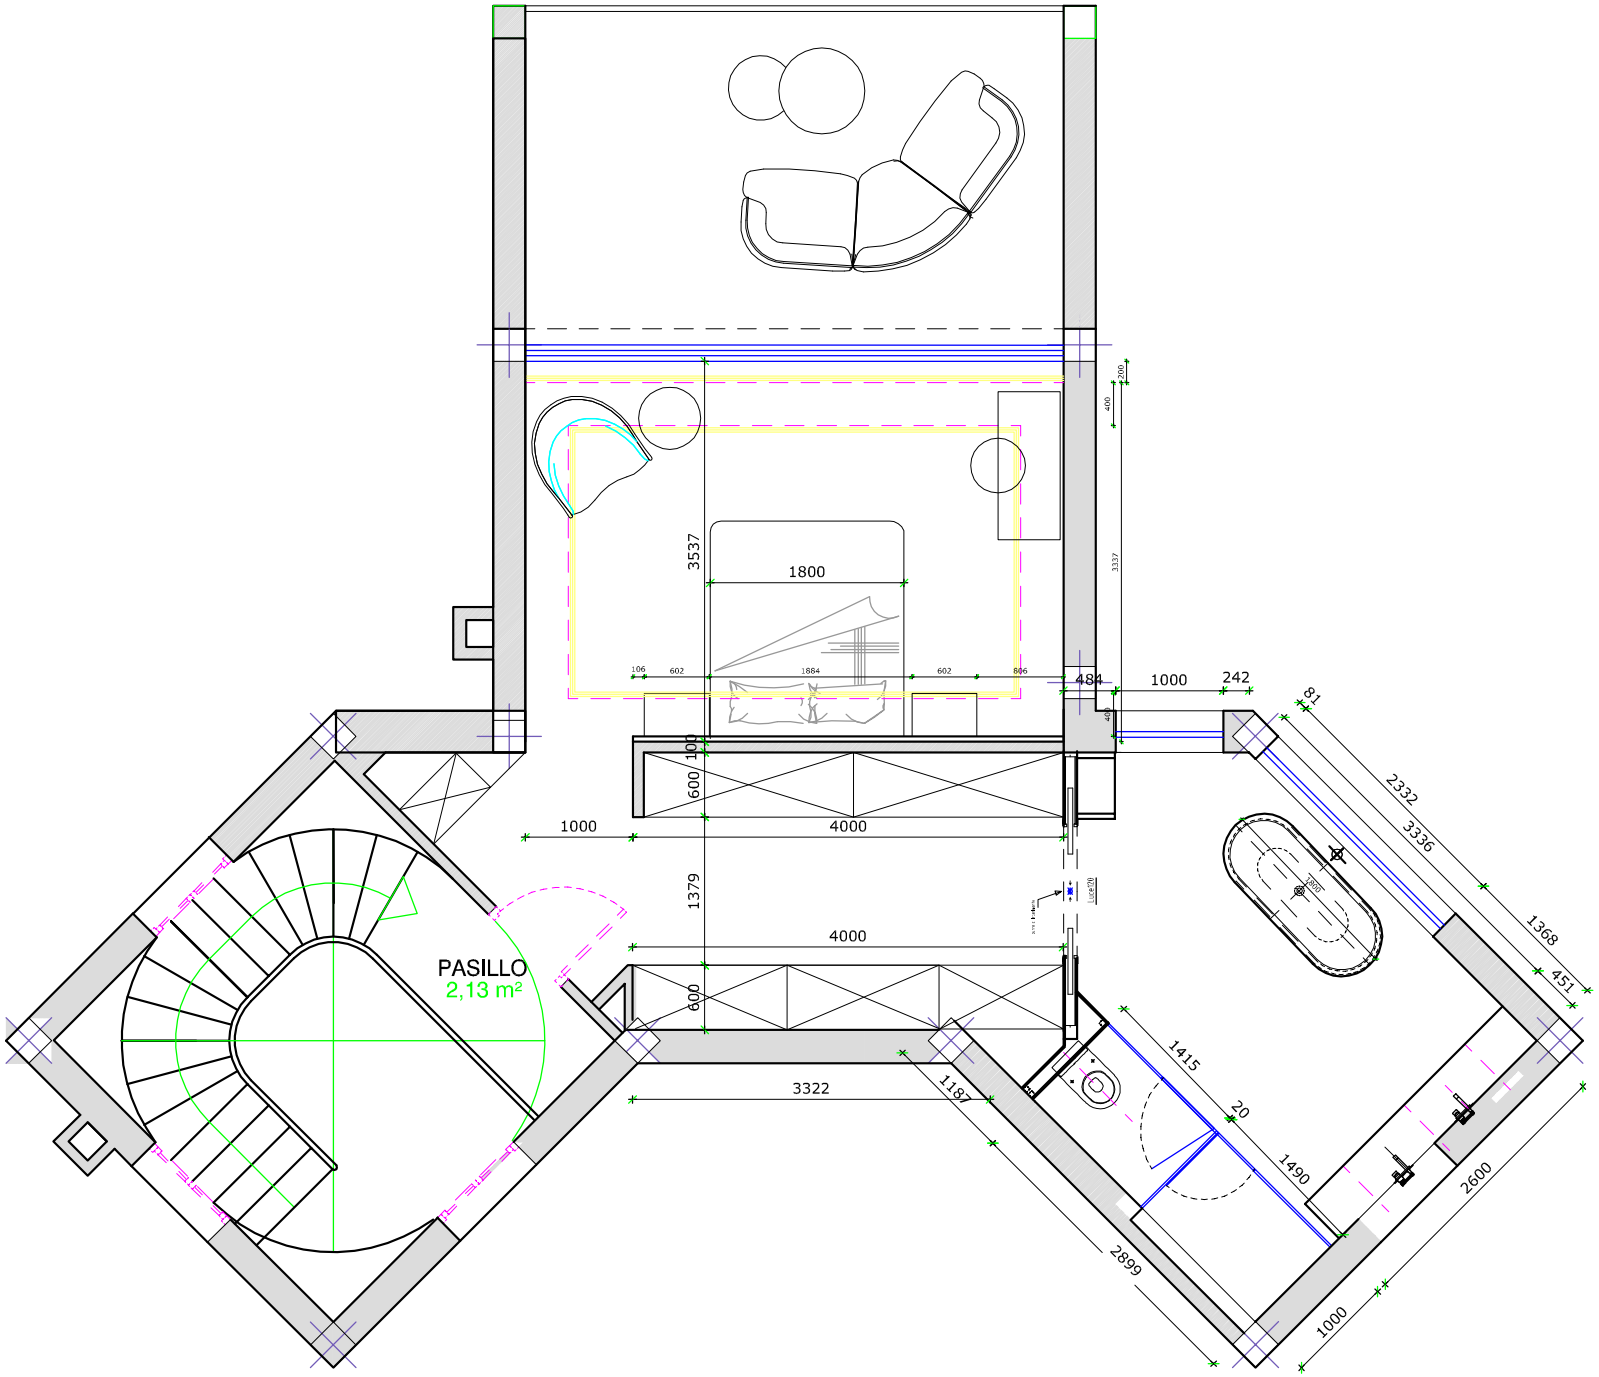

MASTER SUITE